ORIGINAL

TOWNSHIP 28 NORTH, RANGE 39 EAST, OF THE PRINCIPAL MERIDIAN, MONTANA

DEPENDENT RESURVEY

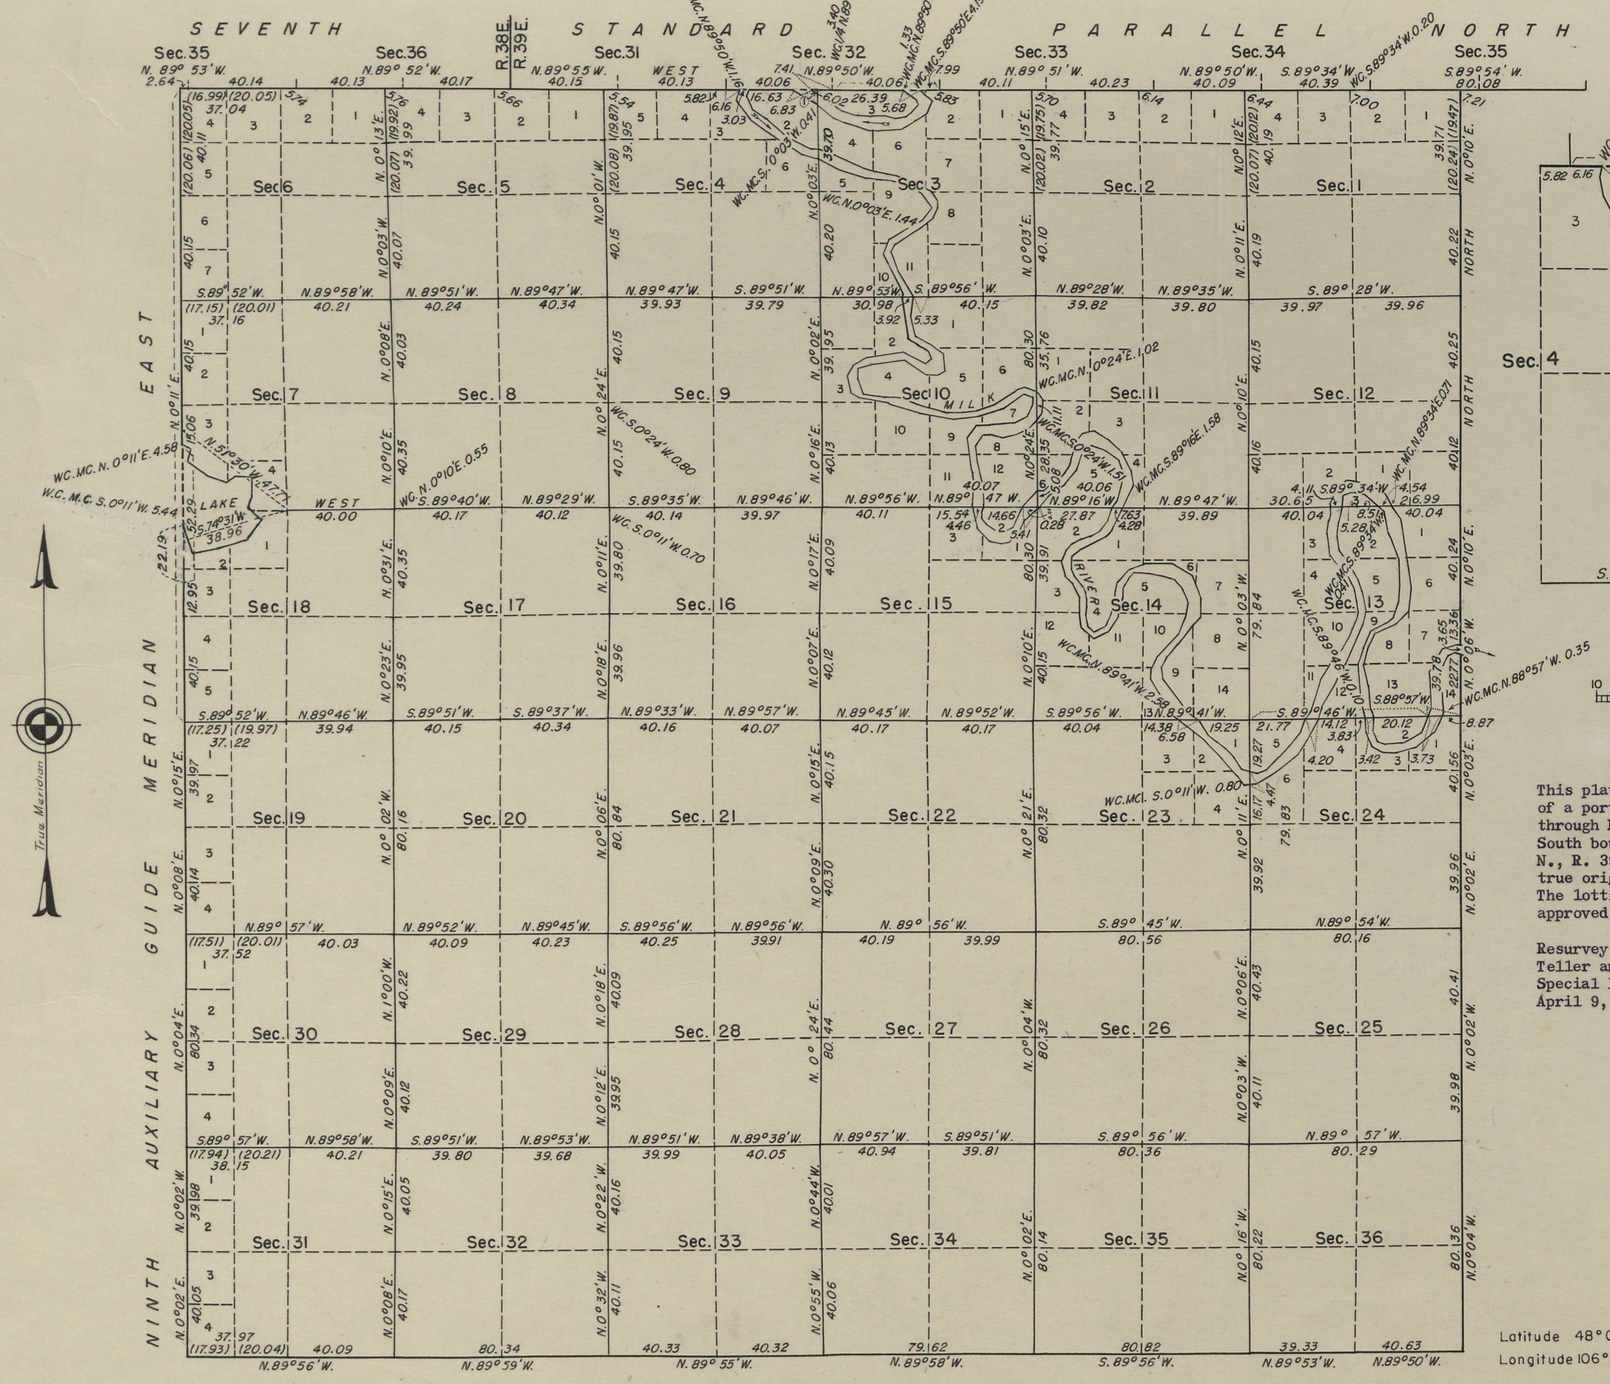

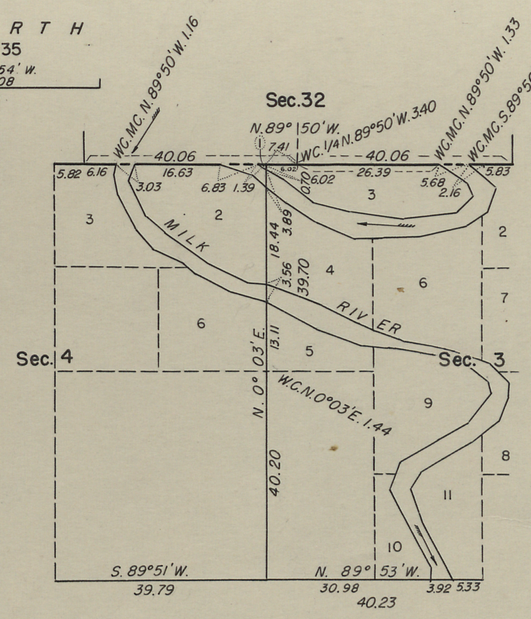

ENLARGED DIAGRAM

10 5 0 10 20 30 40 50

Scale in Chains

This plat represents a retracement and reestablishment of a portion of the Seventh Standard Parallel North through Ranges 38 and 39 East; the East, West, and South boundaries; and the subdivisional lines of T. 28 N., R. 39 E., designed to restore the corners in their true original locations according to the best evidence. The lottings and acreage are as shown on the plat approved February 9, 1893.

Resurvey executed April 26 to May 17, 1946, by Wm. H. Teller and Lyle F. Jones, Cadastral Engineers, under Special Instructions for Group 427, Montana, dated April 9, 1946.

Latitude 48°07.9' N.
Longitude 106°37.2

10 5 0 10 20 40 80

Scale in Chains

Area resurveyed: 22,902.81 acres

UNITED STATES DEPARTMENT OF THE INTERIOR
BUREAU OF LAND MANAGEMENT
Washington, D. C. September 1, 1955

This plat is strictly conformable to the approved field notes, and the survey, having been correctly executed in accordance with the requirements of law and the regulations of this Bureau, is hereby accepted.

For the Director

Earl G. Harrington

Cadastral Engineering Staff Officer

E.R.G.

T.W.C.

1608-A

T. 28 N., R. 39 E.